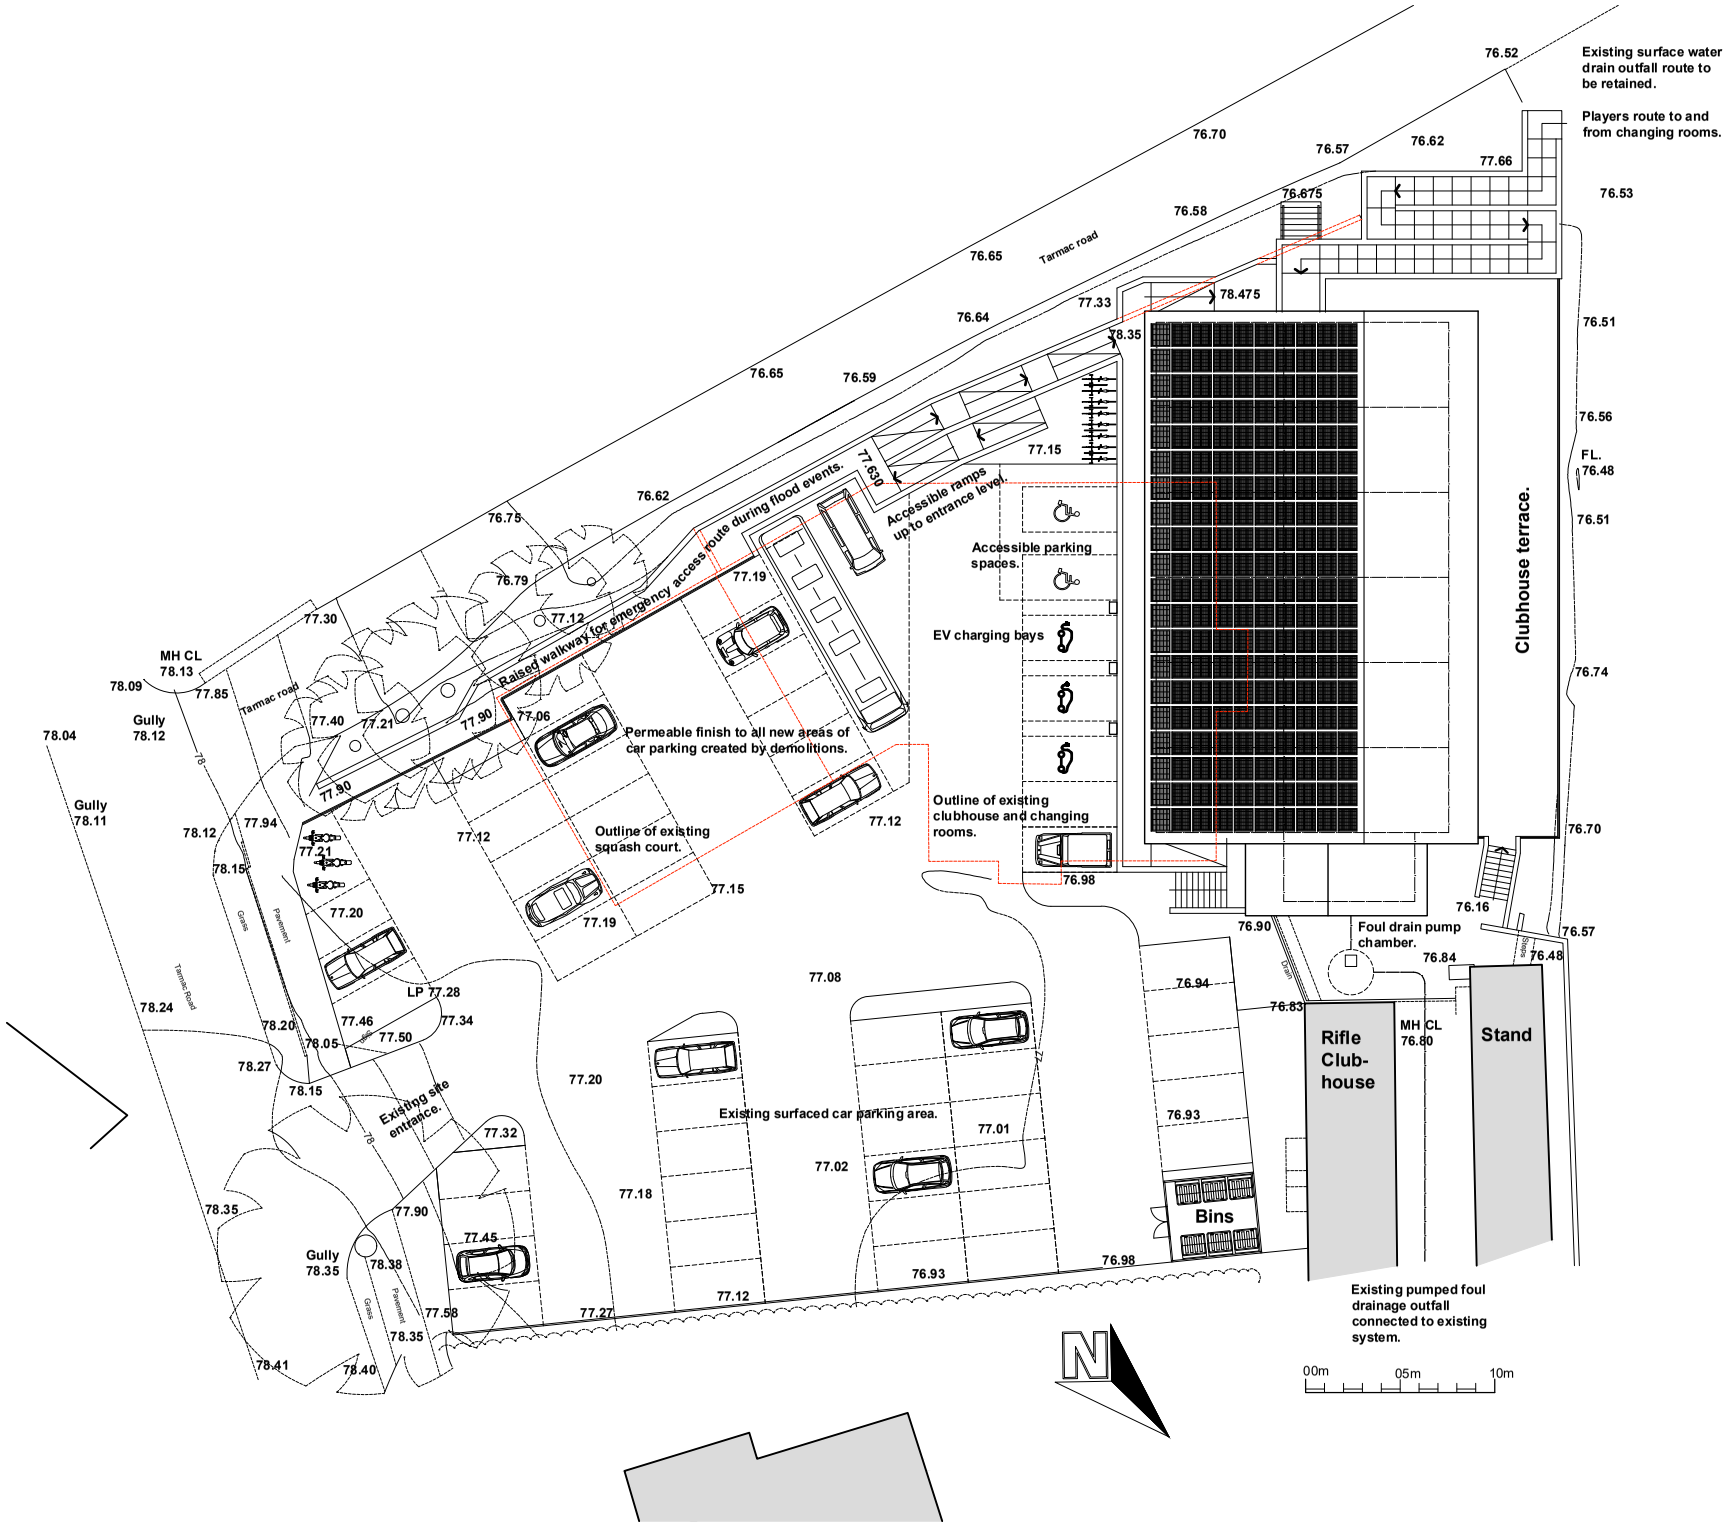

© COPYRIGHT MANNING ELLIOTT PARTNERSHIP 2023.

THIS DRAWING IS THE PROPERTY OF MANNING ELLIOTT PARTNERSHIP. IT MUST NOT BE COPIED OR REPRODUCED OR DIVULGED TO ANYONE WITHOUT PERMISSION.

DO NOT SCALE OFF THIS DRAWING. ANY DISCREPANCIES TO BE REPORTED TO MANNING ELLIOTT PARTNERSHIP.

REVISIONS :
A. 2023-07-19 Planning application.

MANNING ELLIOTT PARTNERSHIP

Chartered Architects & Designers

Langlands,
Pallet Hill, Penrith
Cumbria CA11 0BY

t: 01768 868 800
e: post@manning-elliott.co.uk
w: manning-elliott.co.uk

project title:
KESWICK R. F. C.
Davidson Park, Crow Park Road,
Keswick CA12 5EG

drawing title:
Proposed site layout plan.

issue stage:
Planning application

date:	drawn:	scale @ A2:
June 2023	GLS	1:200

drawing number:	revision:
2318-PL-201	A